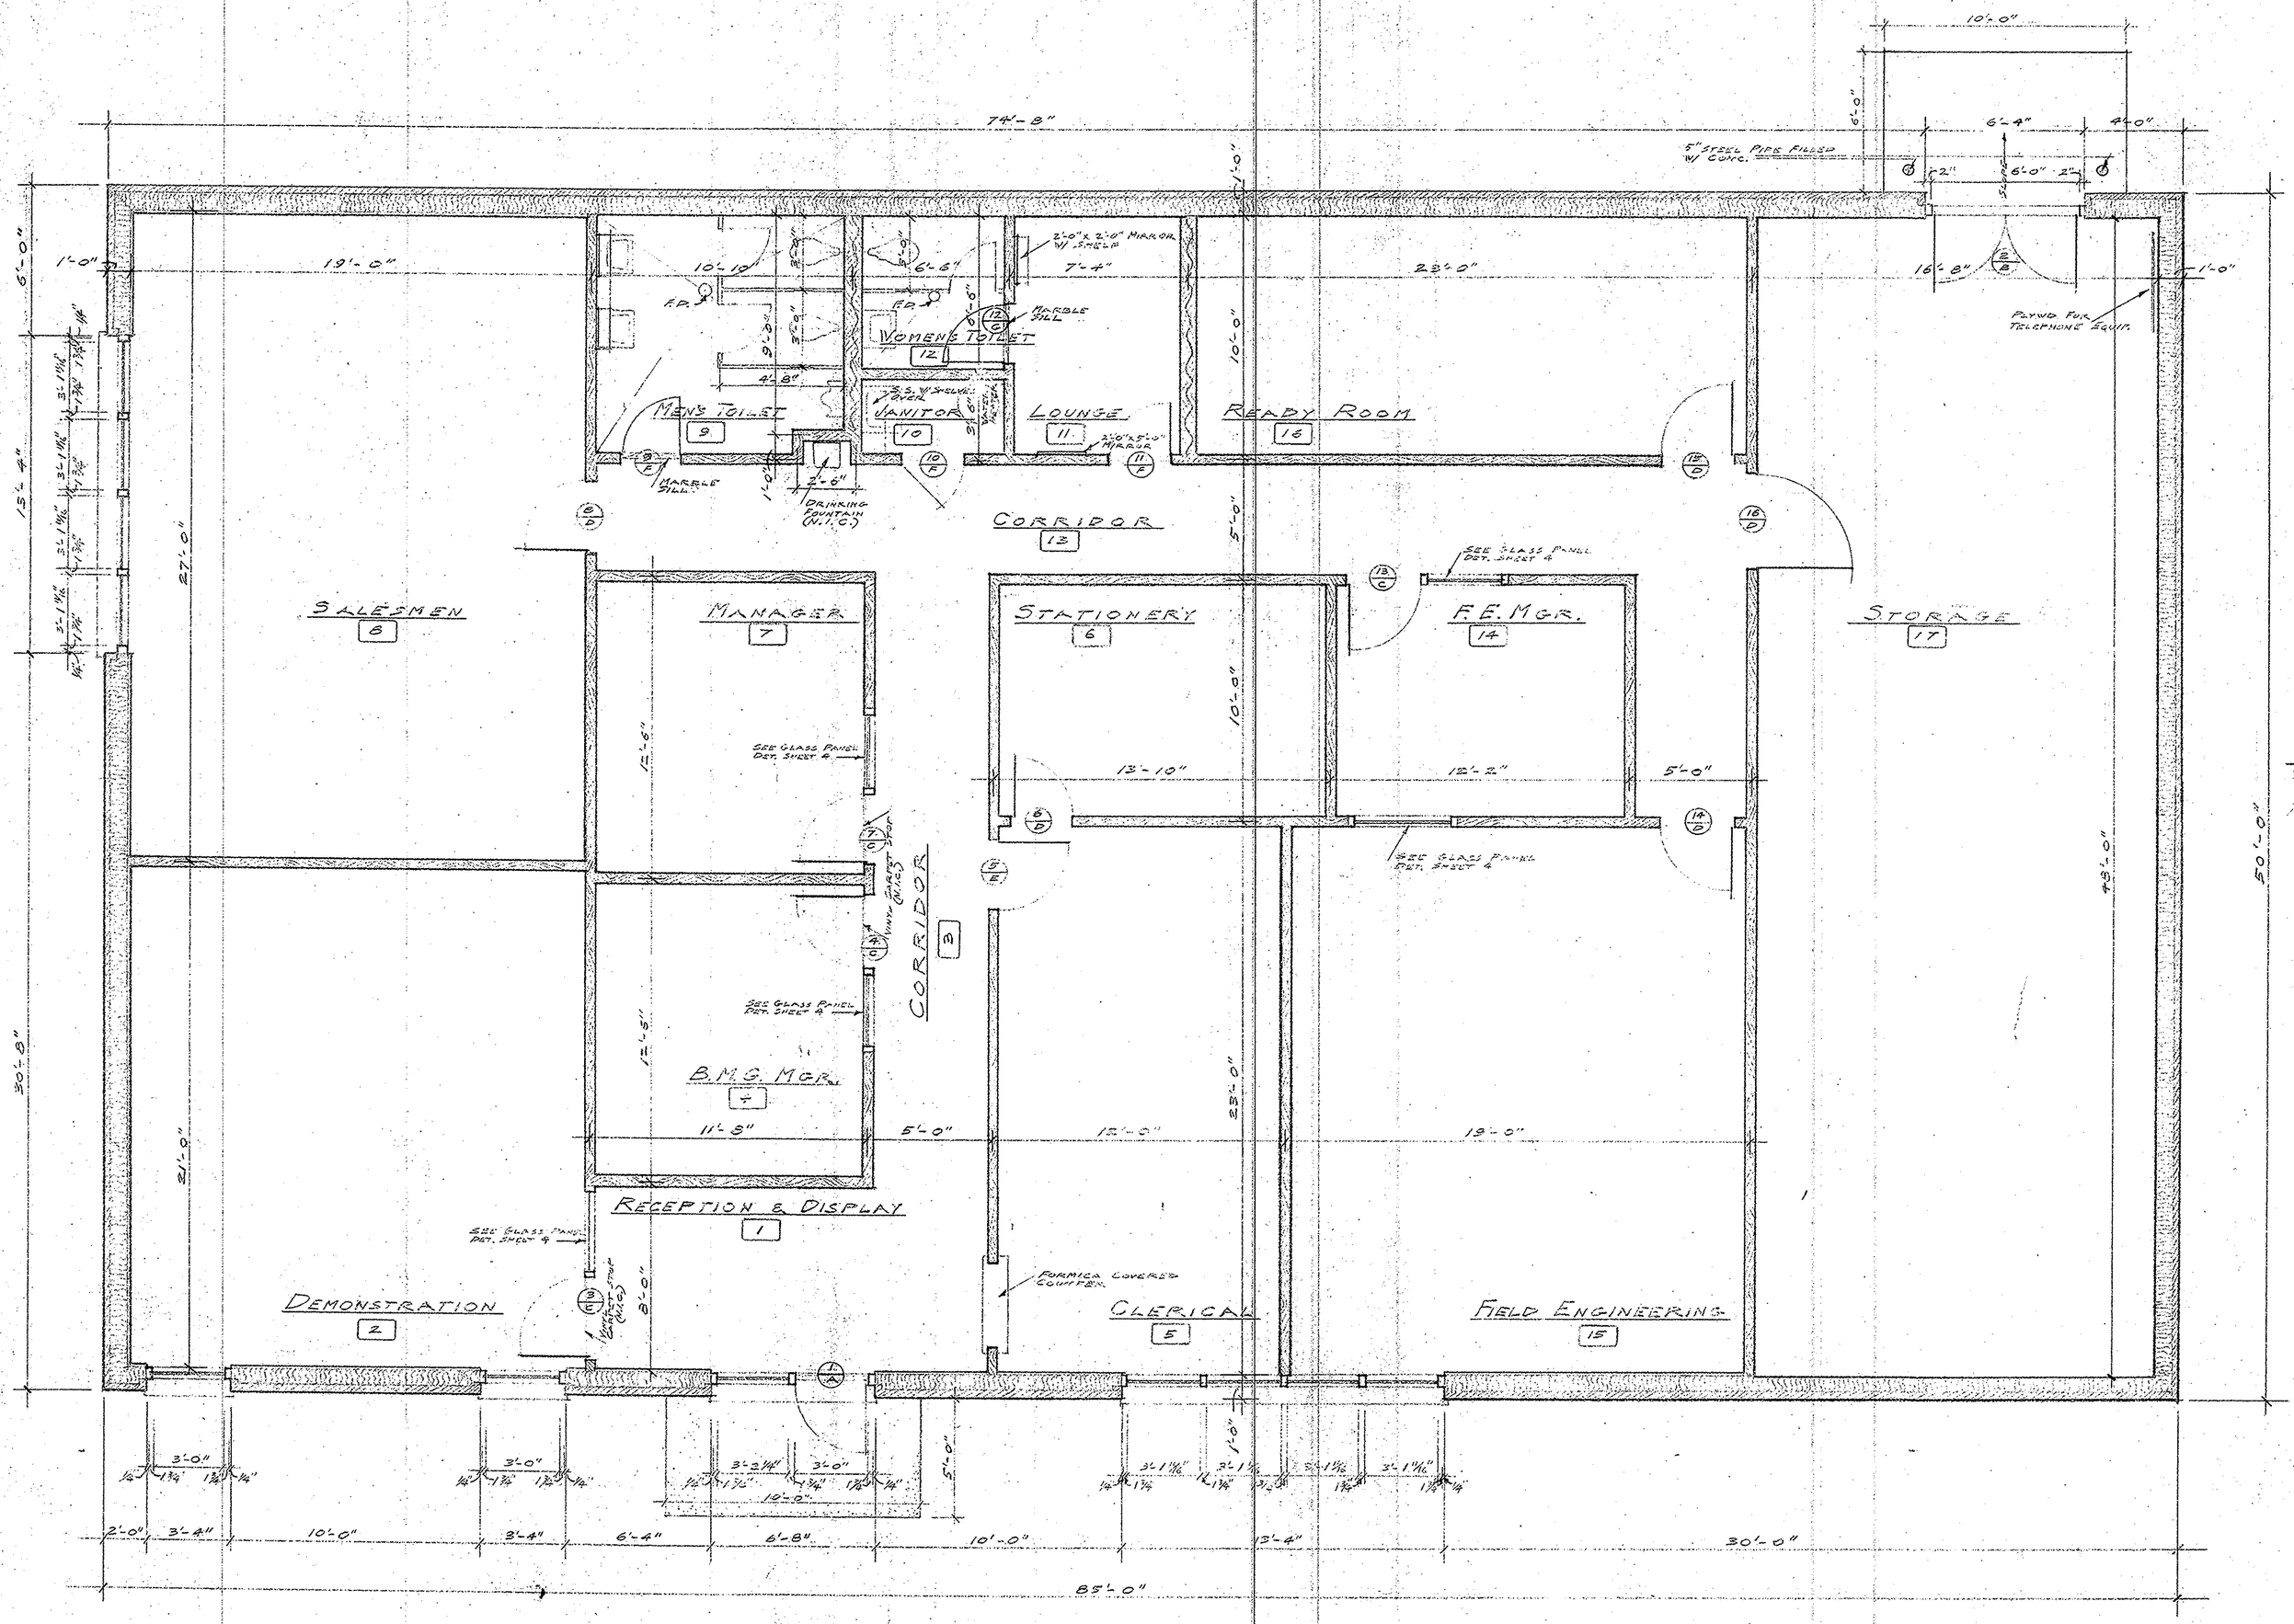
74'-8"
10'-0"
6'-0"
6'-4"
4'-0"
5" STEEL PIPE FILLED W/ CONC.
2'-0" x 2'-0" MIRROR W/ SHELF
MARBLE SILL
WOMENS TOILET
12
MENS TOILET
9
JANITOR
10
LOUNGE
11
2'-0" x 5'-0" MIRROR
READY ROOM
16
PLYWD FOR TELEPHONE EQUIP.
DRINKING FOUNTAIN (N.I.C.)
CORRIDOR
13
SALESMEN
8
MANAGER
7
STATIONERY
6
F.E. MGR.
14
STORAGE
17
SEE GLASS PANEL DET. SHEET 4
CORRIDOR
3
B.M.G. MGR.
4
RECEPTION & DISPLAY
1
DEMONSTRATION
2
FORMICA COVERED COUNTER
CLERICAL
5
FIELD ENGINEERING
15
85'-0"

FLOOR PLAN